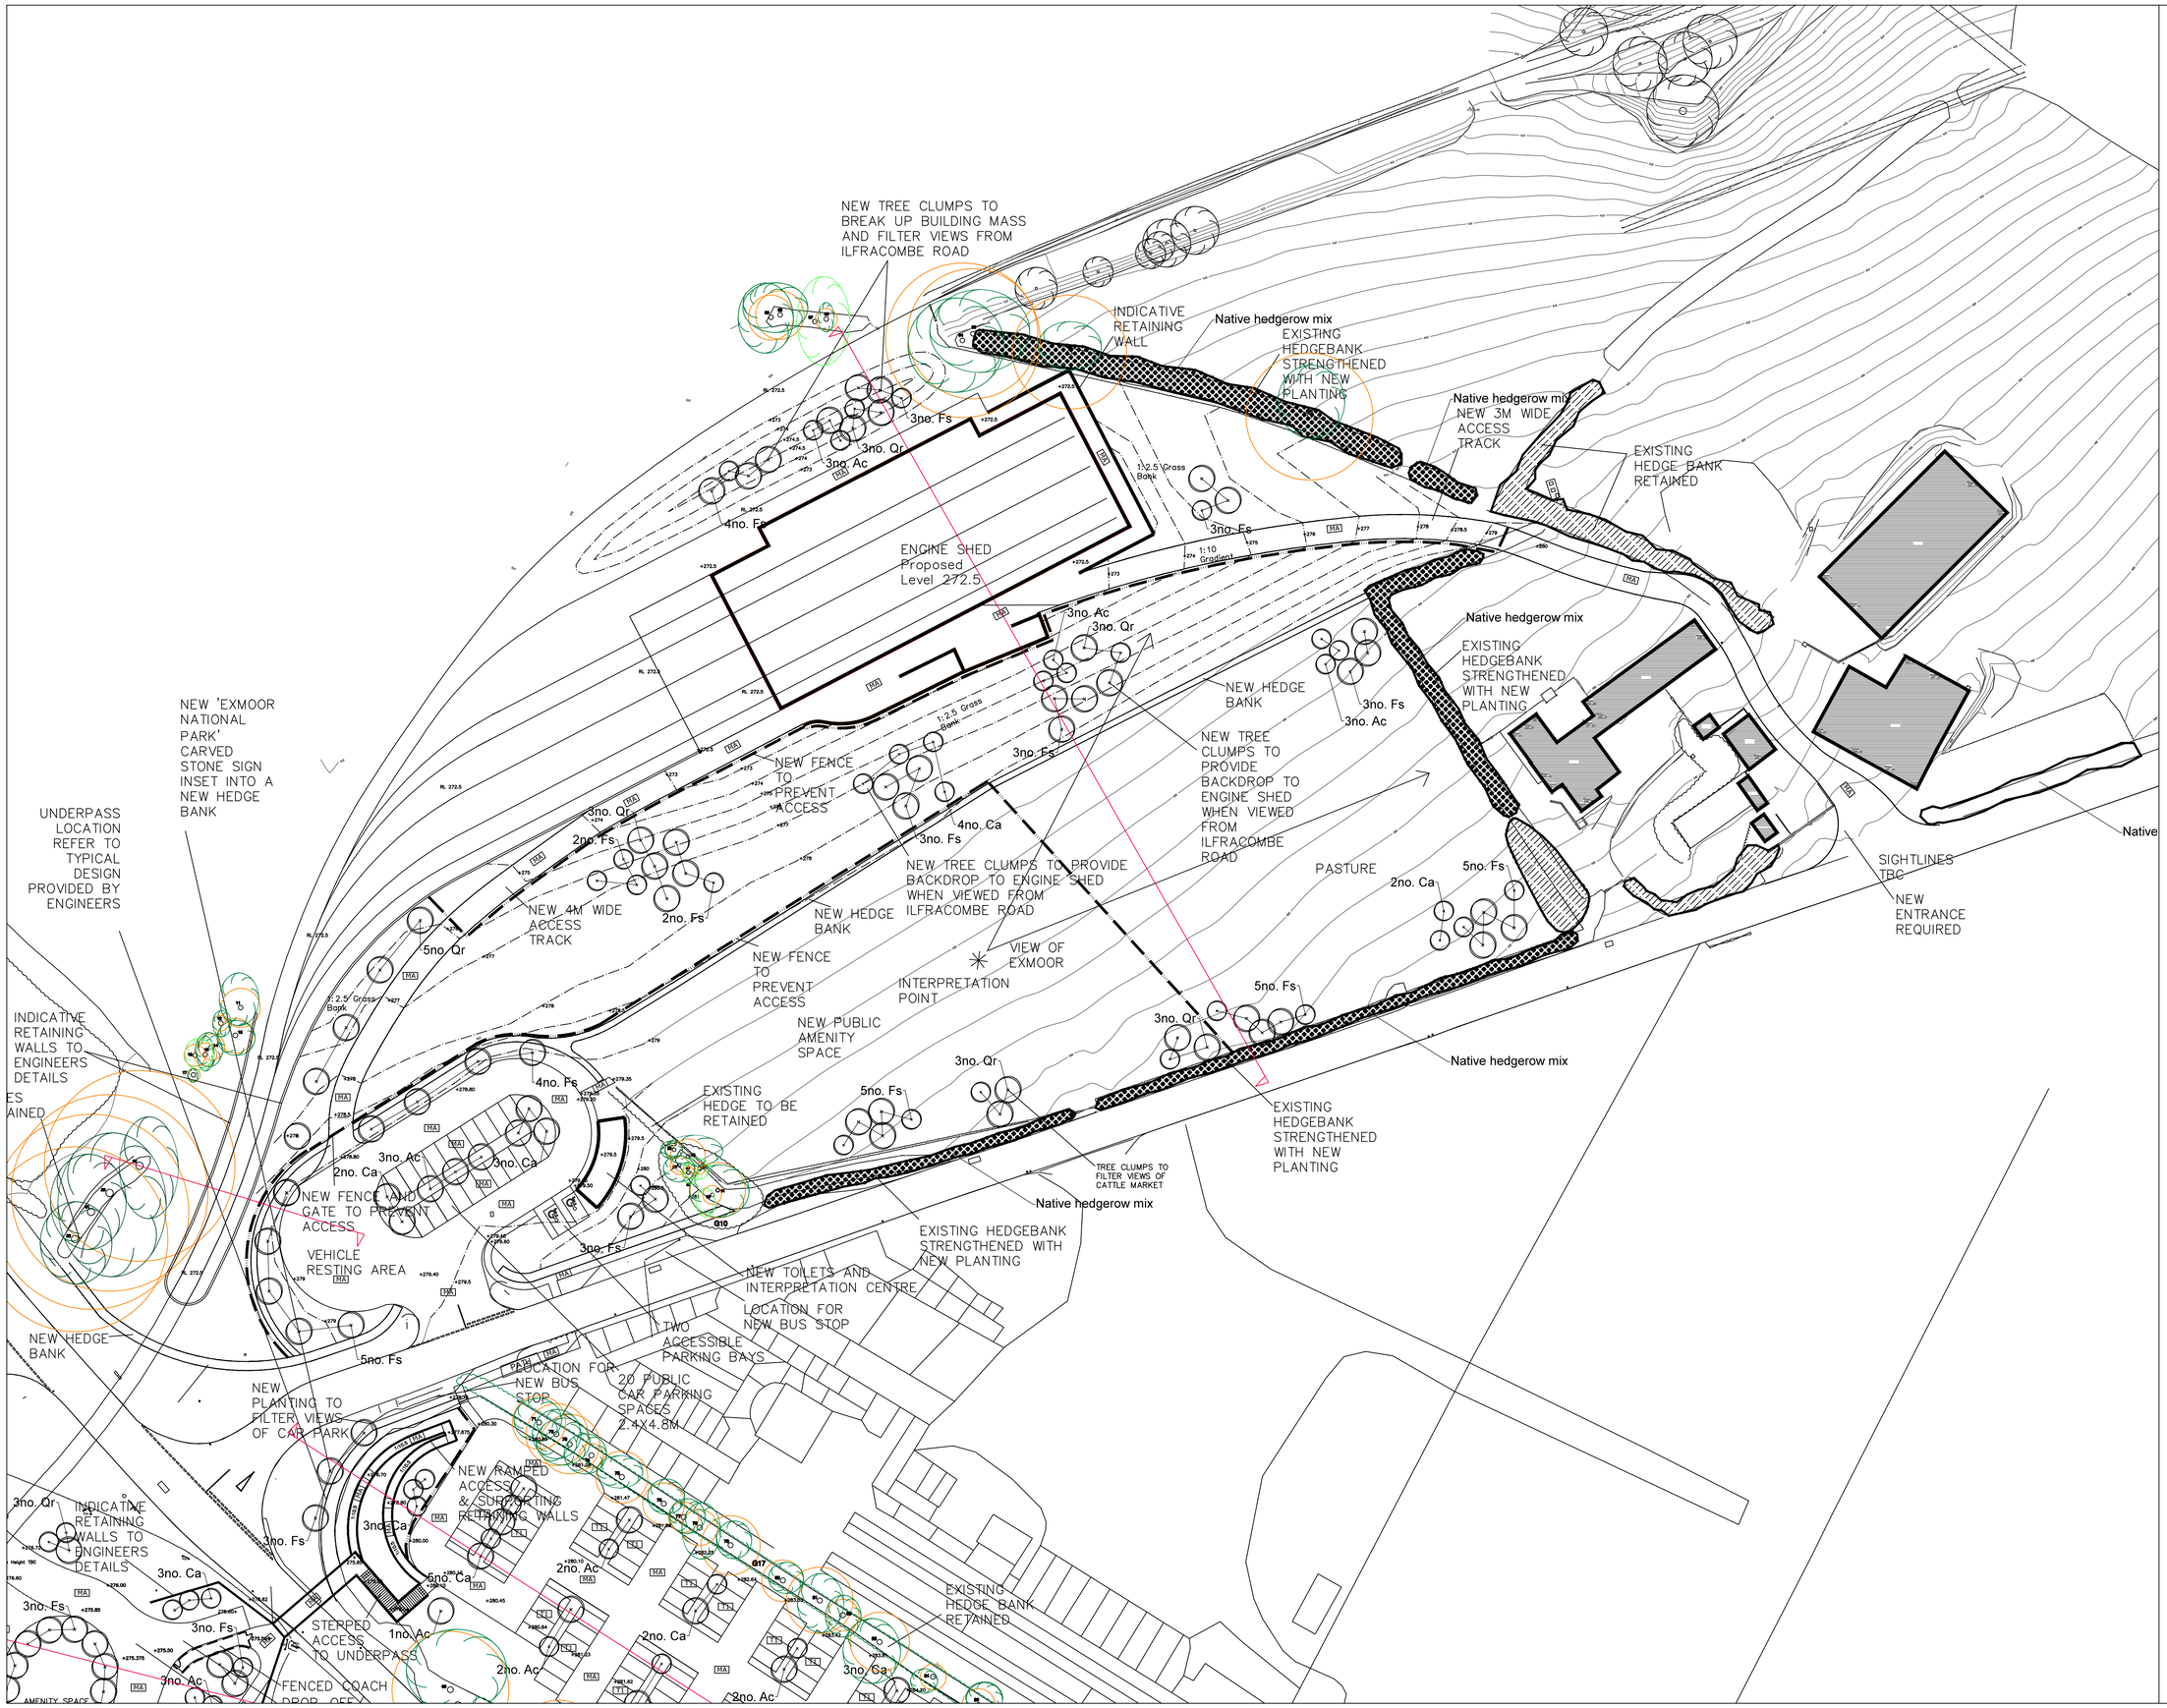

Legend:

- Existing tree
- Existing hedgerow
- Proposed native standard tree (12-14cm girth)
- Proposed fully furnished feather tree (2.5m height)
- Existing Hedgerow to be enhanced
- Proposed Hedgerow
- T1 MOT Type 1
- NS Natural Stone
- MA Macadam
- OP Ornamental planting

Notes:

A. Do not scale from this drawing.
B. All dimensions must be checked on site and any discrepancies verified with landscape architect.
C. All dimensions are drawn in mm.
D. Landscape drawing only.
E. All materials/items used to be as specified or alternatives to be approved by landscape architect.

Indicative Tree Species:

Abbr.	Scientific name	Common name
Ac	Acer campestre	Field Maple
Ca	Corylus avellana	Hazel
Fs	Fagus sylvatica	Beech
Qr	Quercus robur	Oak

Proposed native hedge mix:

65% Fagus sylvatica - beech

30% Corylus avellana - hazel

5% Prunus spinosa - blackthorn.

60-90cm bareroot transplants (1+1) planted in a double staggered row planting (5 per lin.m planted at approx. 300mm centres).

Iss	Date	Issue Notes			
B	25.03.15	Draft Issue	JC	AJ	AJ
A	16.01.15	Draft Issue	ET	AJ	AJ

LUC
14 Great George Street
BRISTOL BS1 5RH
T: 0117 929 1997
F: 0117 929 1998
bristol@landuse.co.uk
www.landuse.co.uk

Project
Lynton & Barnstaple Railway Reinstatement

Client
Lynton & Barnstaple Railway Trust

Title
Landscape Proposals
Sheet 1 of 2

Scale	Status	
1:500 @A1	Draft	
Job No.	Drawing No.	Issue
5764	LD_PLN_005	B

Do not scale from this drawing
© Drawing & Design Copyright of Land Use Consultants