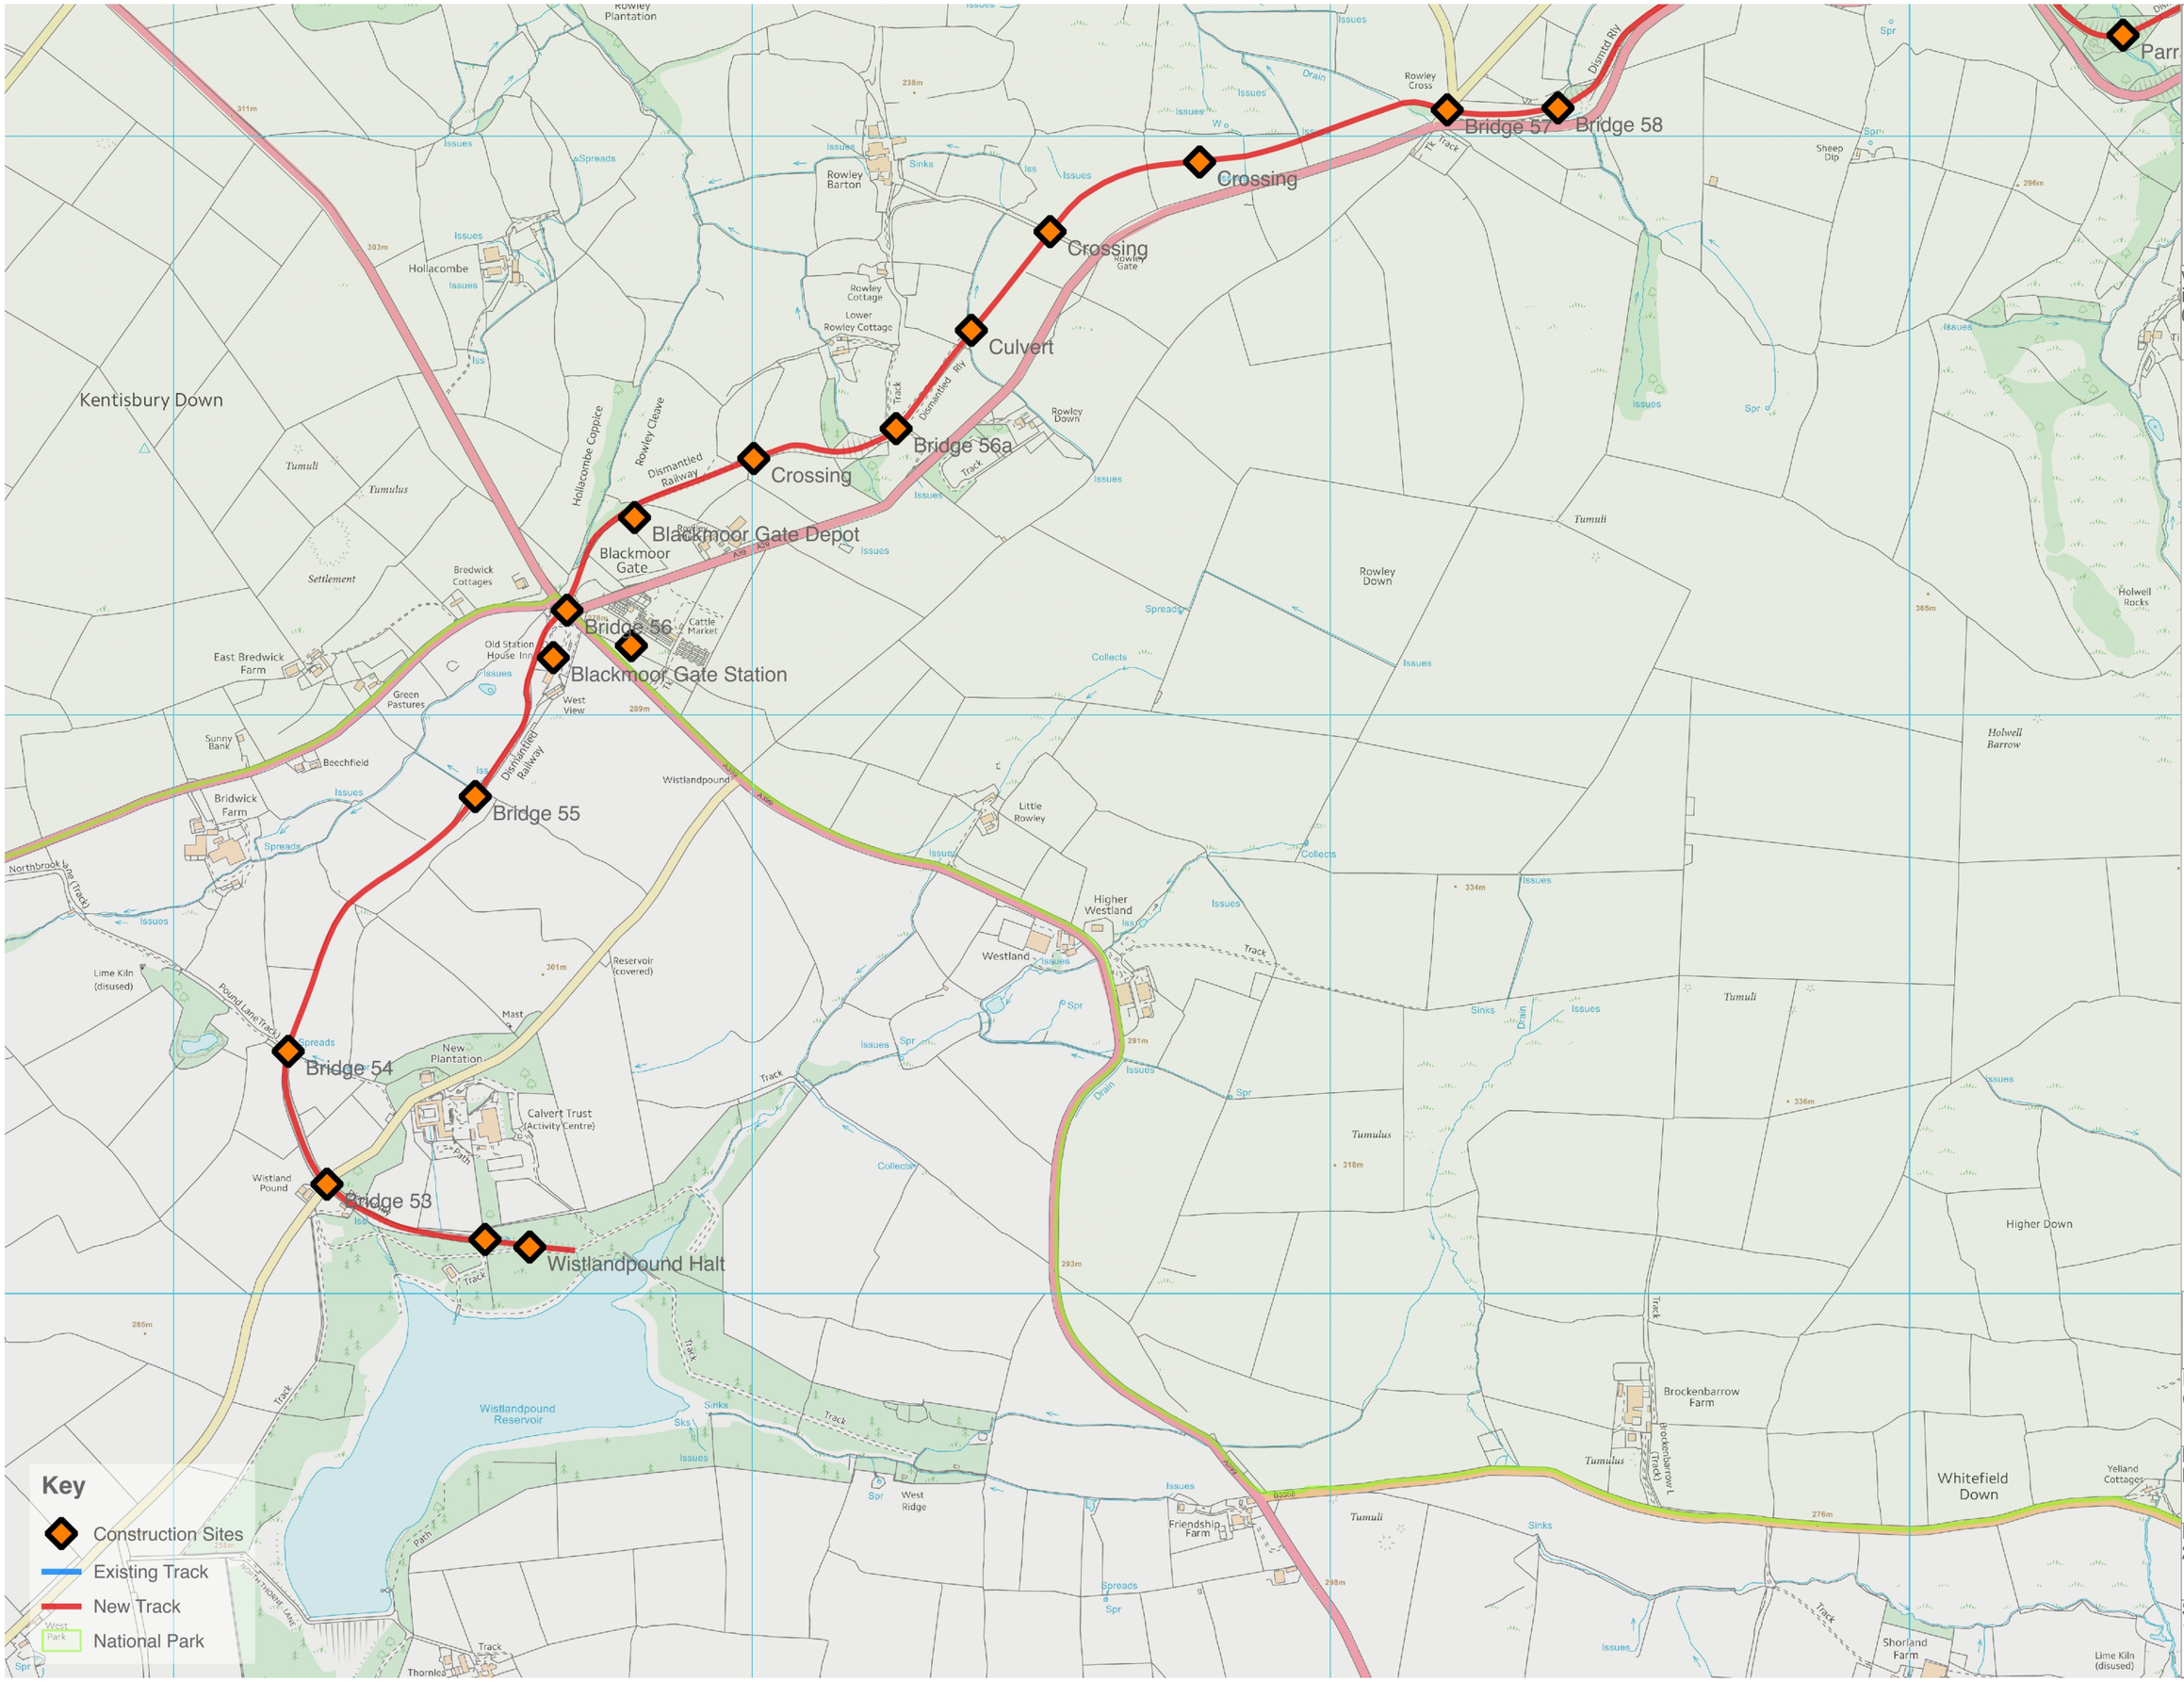

Geo

Intelligence
Sustainability
Planning
Implementation

www.geo-ltd.com
info@geo-ltd.com
07726 362709

Project:
L&BR

Name:
Construction Sites

Number:
L&BR-CS-02-02

Date:
20150414

Scale:
1:10,000 @ A3